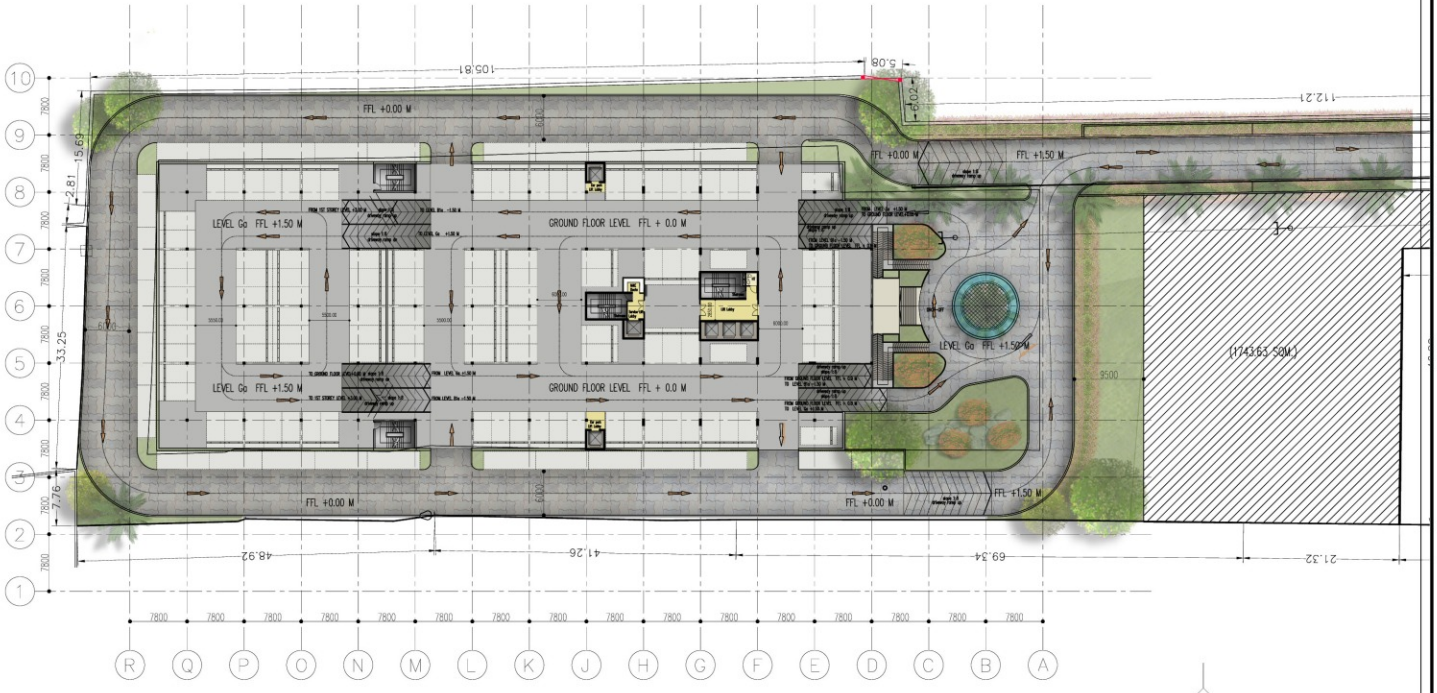

GROUND FLOOR PLAN

SCALE: NTS

N

CARPARK LOTS = 135 NOS.

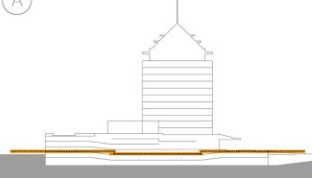

PROPOSED KASTURI TOWER AT BANER, PUNE